S:\238\2005 project numbers\23805044 (David Pearl)\mjr files downloaded 10-3-06\23805044Aproposed.DWG

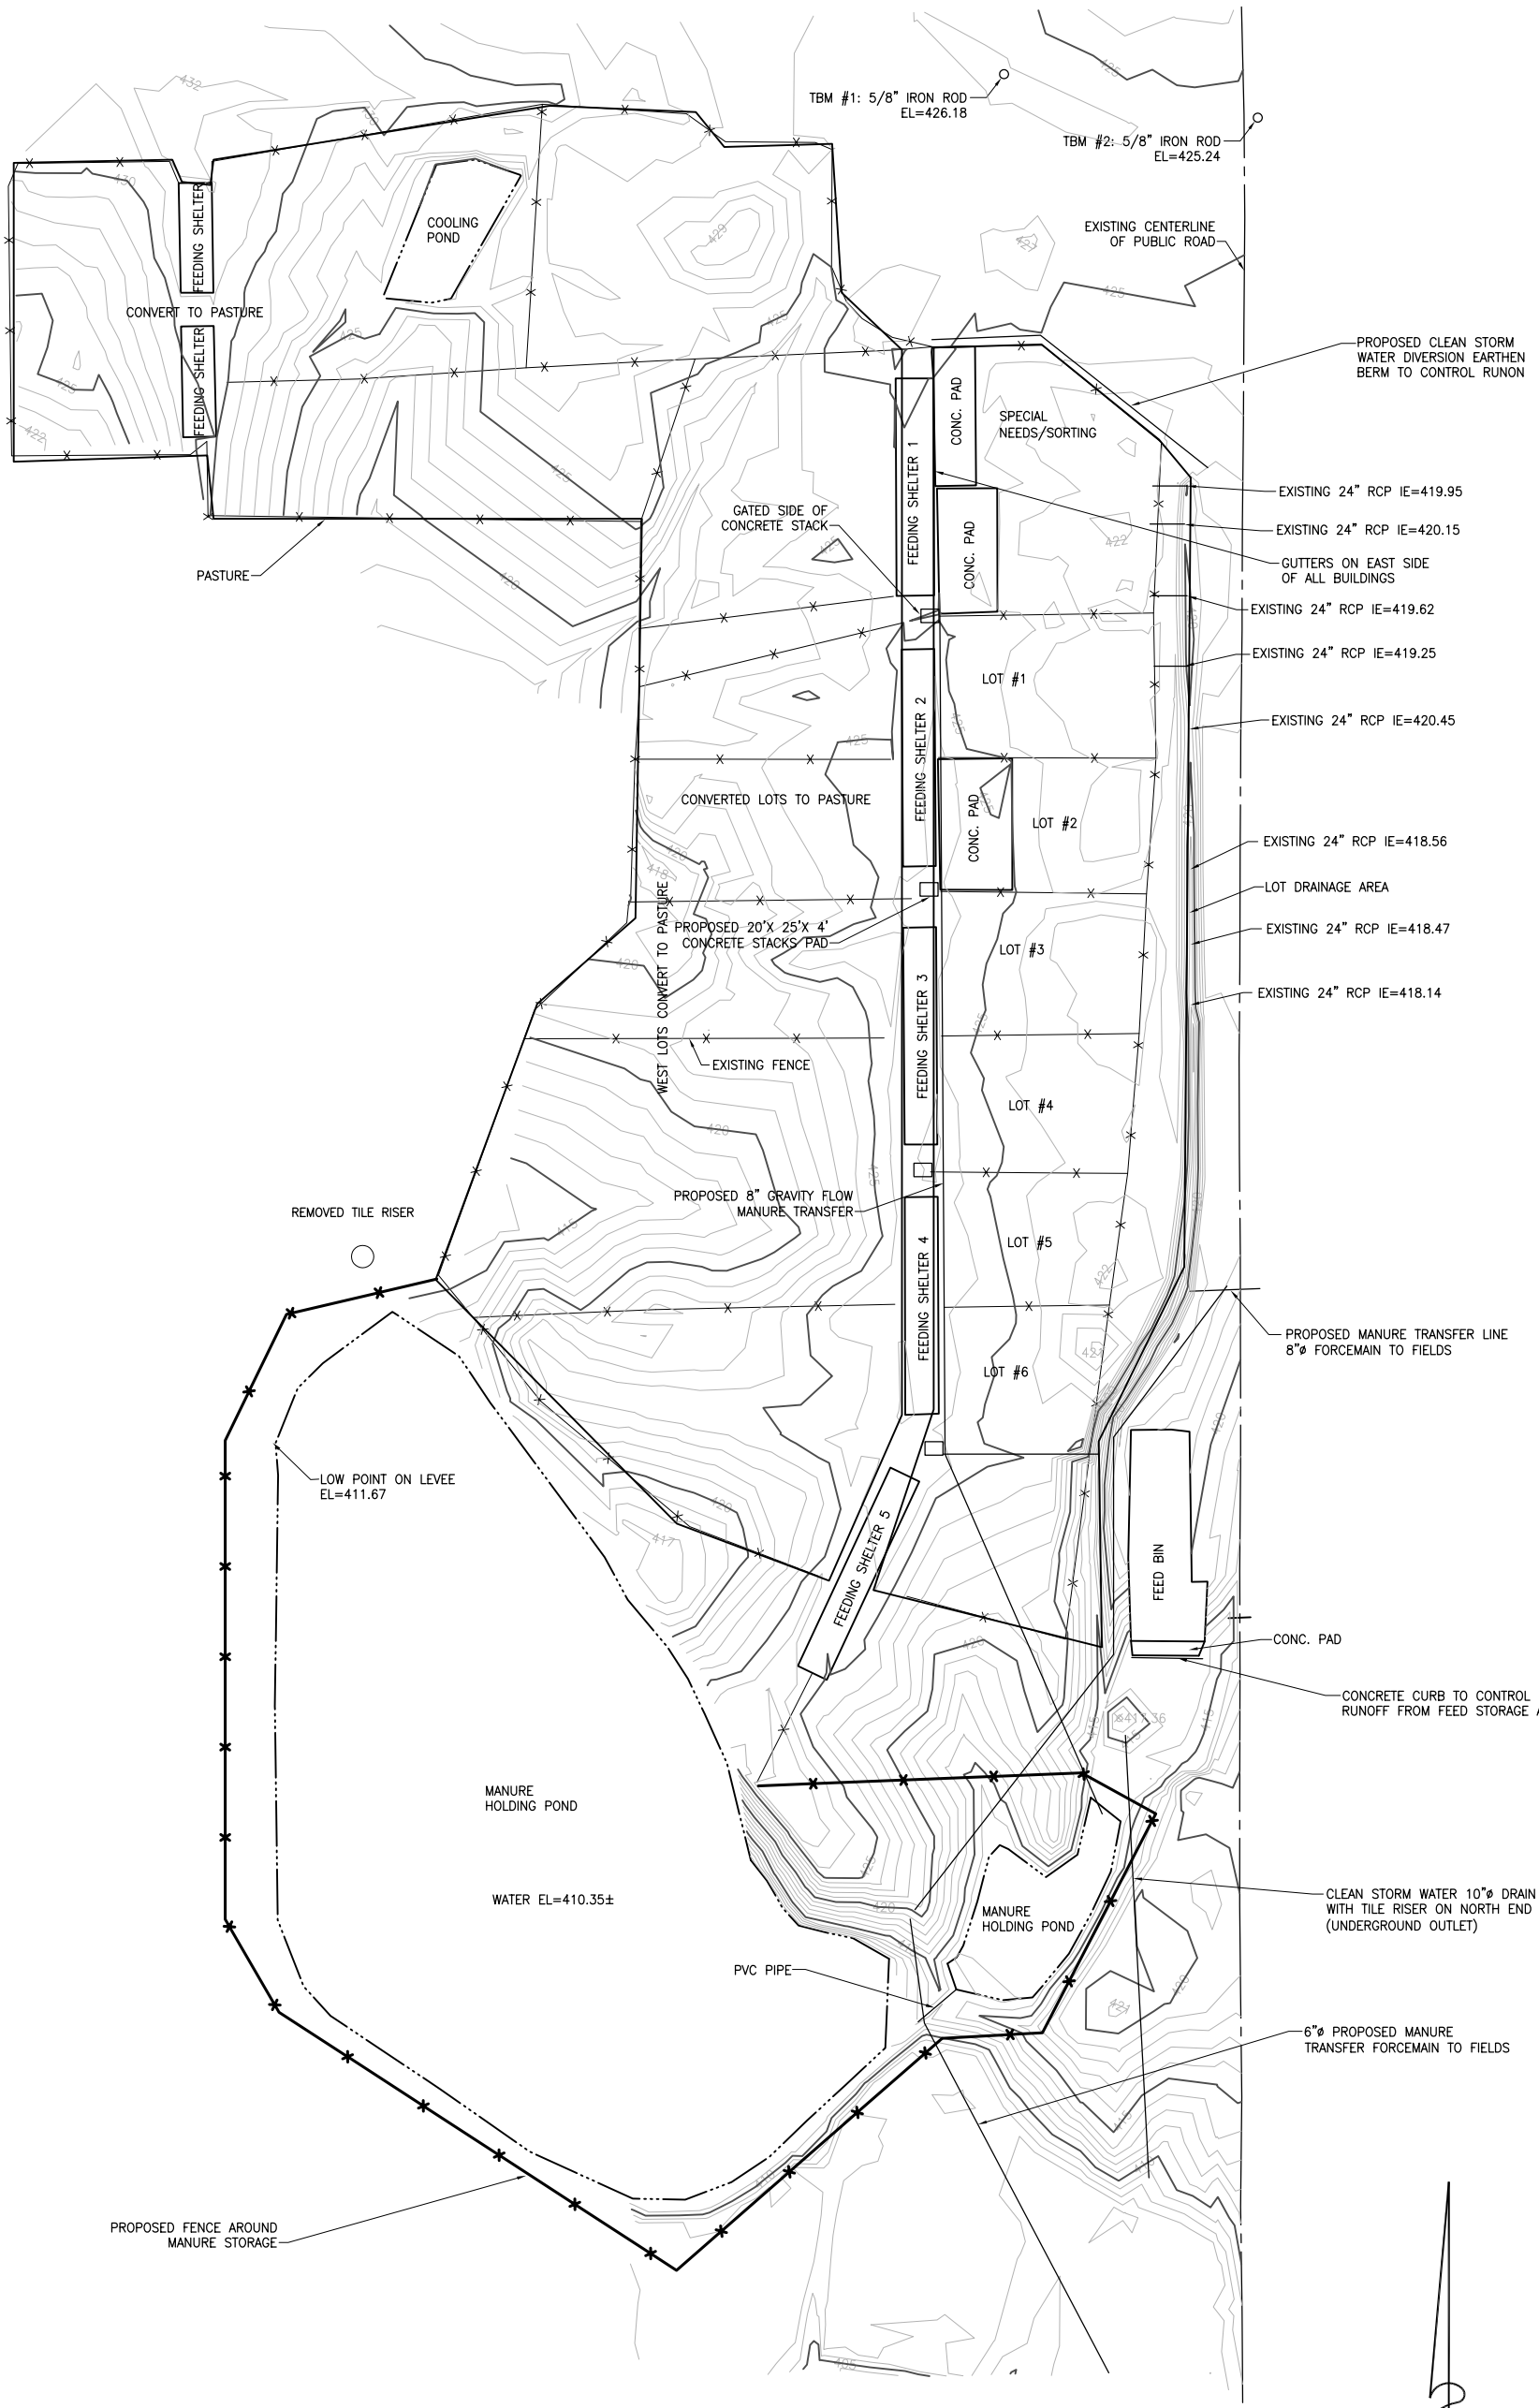

FIELD WORK COMPLETED 11/02/05

THE CONTRACTOR/BUILDER SHALL VERIFY ALL DIMENSIONS AND REPORT ANY DISCREPANCIES TO THE DESIGNER IMMEDIATELY.

THE IDEAS, DESIGNS, AND DRAWINGS REPRESENTED HERE ARE THE SOLE PROPERTY OF MAURER STUTZ INC. REPRODUCTION OR USE, IN WHOLE OR PART, FOR ANY OTHER PROJECT WITHOUT AUTHORIZATION FROM MAURER STUTZ INC. IS PROHIBITED. COPYRIGHT 2005 MAURER STUTZ INC.

PROFESSIONAL DESIGN FIRM LICENSE #184-000177
PROFESSIONAL ENGINEER LICENSE #062-052169 RENEWAL 11-30-07

1 / 1

PROJECT: 238-05044A

DATE: 10/03/06

CLIENT: GENE BANK OF NORTH AMERICA

SHEET TITLE: SITE LAYOUT PLAN

PROJECT: CNMP - DAVID PEARL

MAURER STUTZ, INC.
ENGINEERS SURVEYORS
"WORKING with YOU by DESIGN"
7615 NORTH HARKER DRIVE
PEORIA, ILLINOIS 61615
PH. (309) 693-7615
FAX (309) 693-7616
1670 EAST ASH STREET
CANTON, ILLINOIS 61520
PH. (309) 647-7831
FAX (309) 647-6155

DESIGNED BY:	JEO
CHECKED BY:	TLF
DRAWN BY:	NDP
CHECKED BY:	TLF

FIELD BOOK: X

REVISIONS: 0